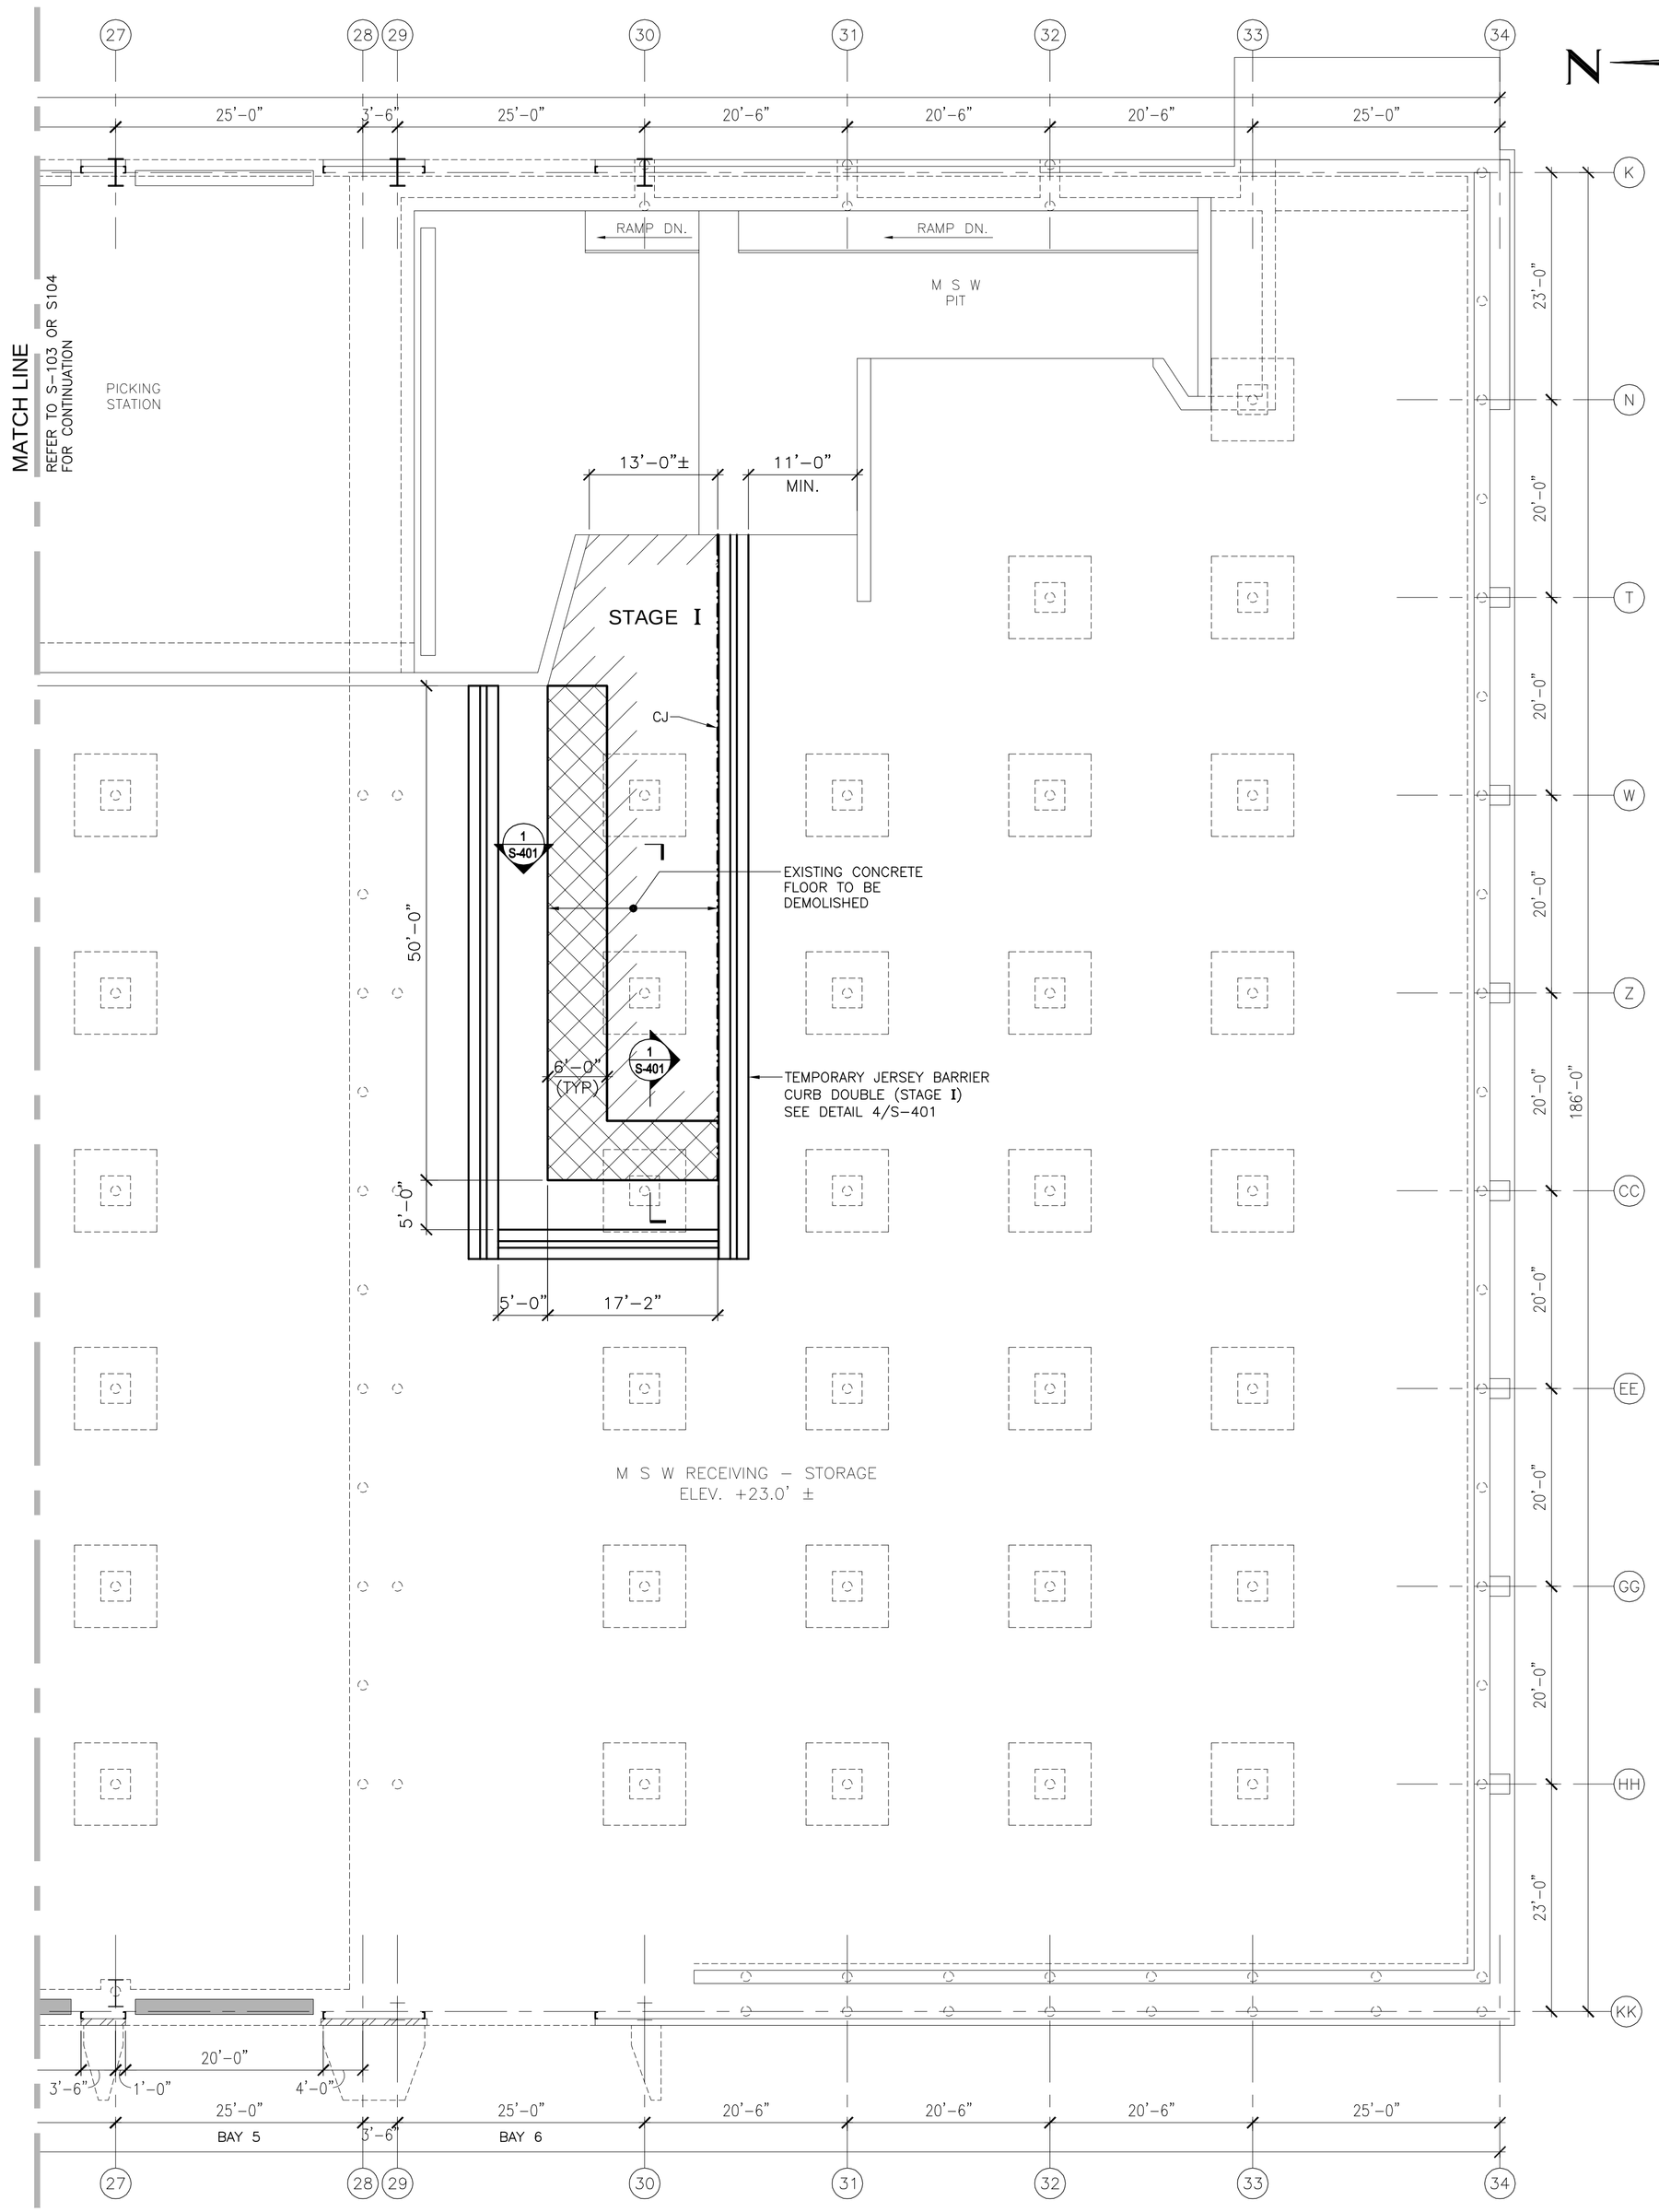

N

CONNECTICUT GRID NORTH

NOTES:

1. FOR CONSTRUCTION STAGING PLAN, SEE DRAWINGS S–201.
2. FOR REINFORCEMENT PLAN, SEE DRAWING S–301.

– INDICATES LIMITS OF PARTIAL DEPTH CONCRETE REPAIR AREA. SEE DETAIL 2/S–401

– INDICATES LIMITS OF TRANSITION AREA FROM NEW MSW CONCRETE OVERLAY TO EXSITING MSW CONC. SLAB. SEE DETAIL 2/S–401

1 S-101 MSW FLOOR DEMOLITION PLAN (STAGE I)

SCALE IN FEET
10 5 0 10

CONNECTICUT RESOURCES RECOVERY AUTHORITY
TEL. NO. (860)–757–7700
FAX. NO. (860)–757–7742

A&E FIRM

URS
URS CORPORATION AES
500 ENTERPRISE DRIVE
ROCKY HILL, CT. 06067
1-(860)-529-8882

A&E SEAL

THE INFORMATION CONTAINED IN THIS SET OF DOCUMENTS IS PROPRIETARY BY NATURE. ANY USE, DISCLOSURE OTHER THAN THAT WHICH RELATES TO COVANTA MID–CONN., INC. IS STRICTLY PROHIBITED.

REVISIONS

NUMBER	DATE	REMARKS

MID-CONNECTICUT PROJECT
MSW FLOOR REPAIR

MAXIM ROAD
HARTFORD, CT.

PROJECT NO:	36937394
DRAWN BY:	MMM
CHECKED BY:	PJG
DATE:	10/24/07
CADD FILE:	S101.DWG

MSW FLOOR DEMOLITION PLAN (STAGE I)

S-101