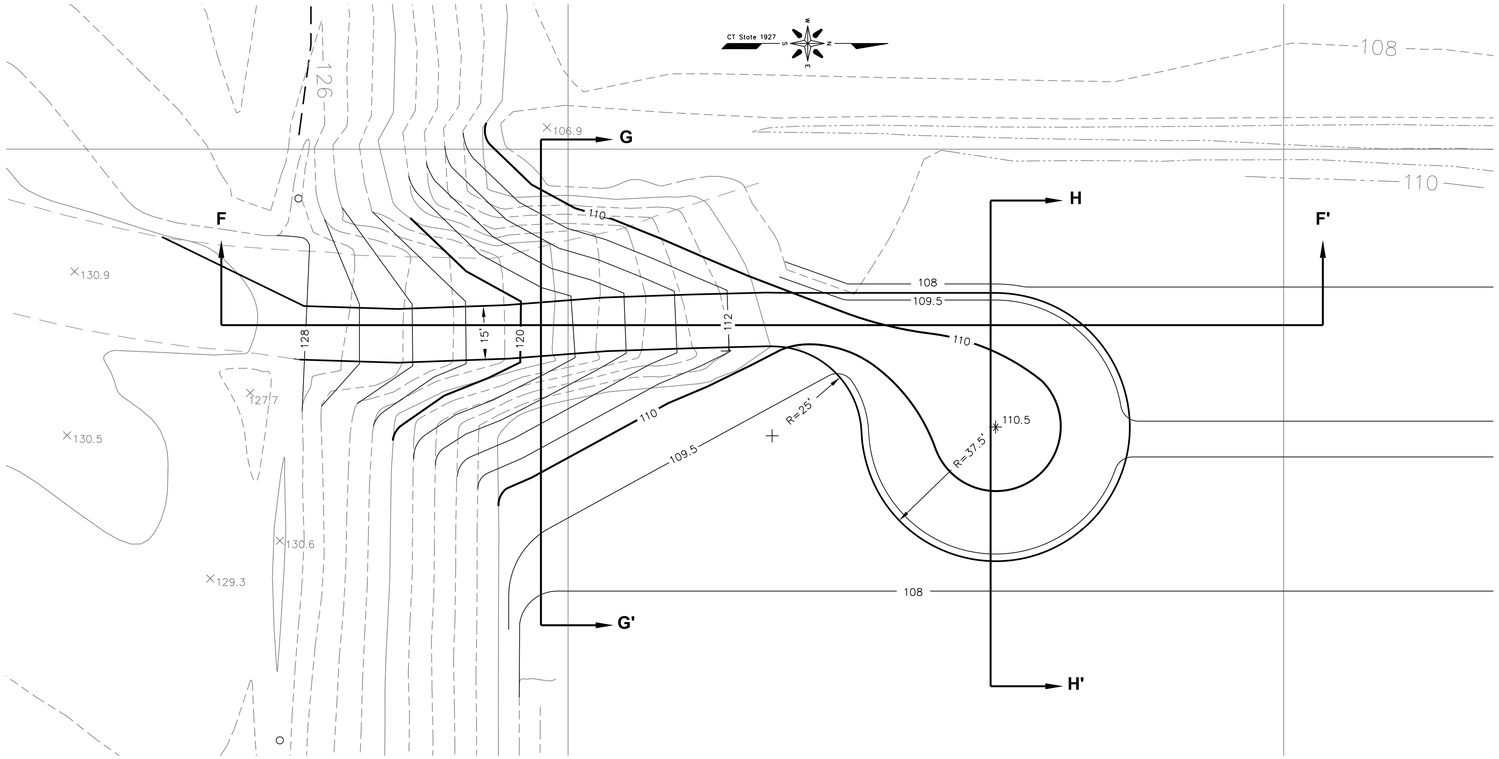

ACCESS ROAD PLAN

1"=20'

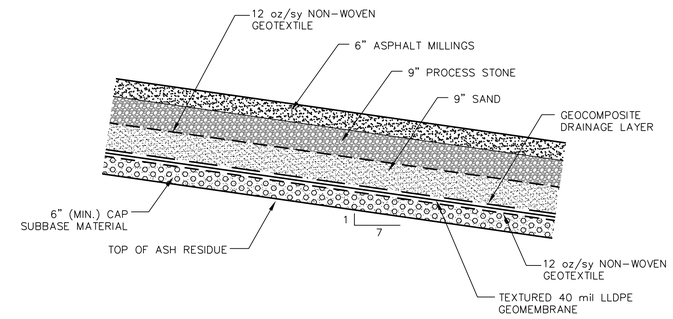

ACCESS ROAD AND CUL-DE-SAC SECTION

NOT TO SCALE

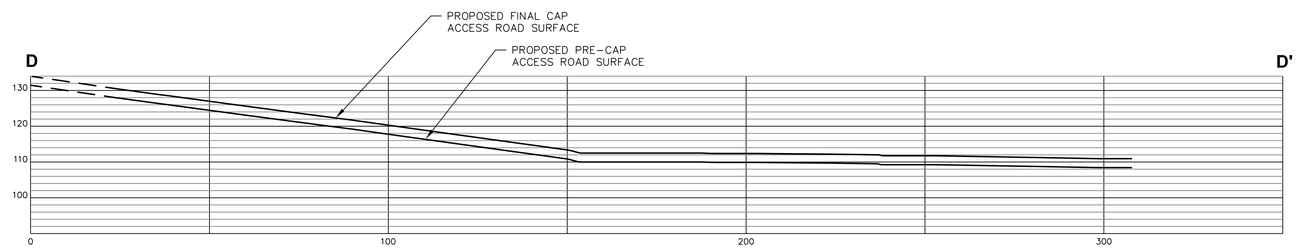

SECTION F-F'

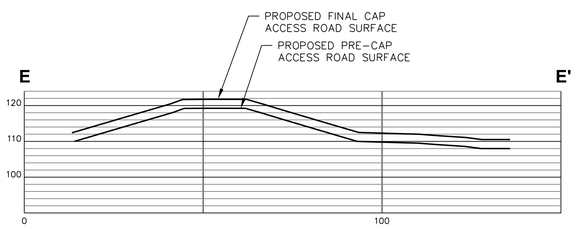

SECTION G-G'

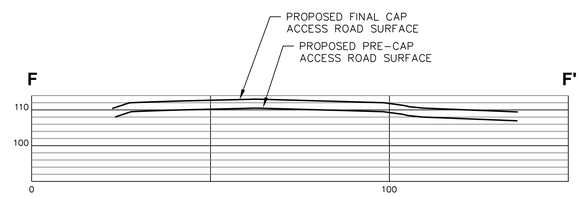

SECTION H-H'

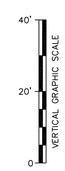

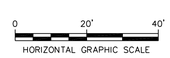

NO.	REVISIONS	DATE	APPROVAL

DATE _____

CARL N. STOPPER
PROFESSIONAL ENGINEER
CT PE # 13255

CONNECTICUT RESOURCES RECOVERY AUTHORITY
HARTFORD LANDFILL
HARTFORD, CONNECTICUT

TRC
21 Griffin Road North
Windsor, CT 06095
(860) 298-9692

HARTFORD LANDFILL PHASE I ASH AREA FINAL CLOSURE

ACCESS ROAD DETAILS

DESIGN:	MAB	03/02/09
DRAWN:	KDH	03/02/09
CHECKED:	CNS	03/02/09
SCALE:		
PROJECT: 153306-000260-000006		
DRAWING		

D-6

J:\CAD\153306\000260\Final Ash Area Closure\
Plate-1.dwg Layout:D-6 March 17, 2009-3:33PM Roloma